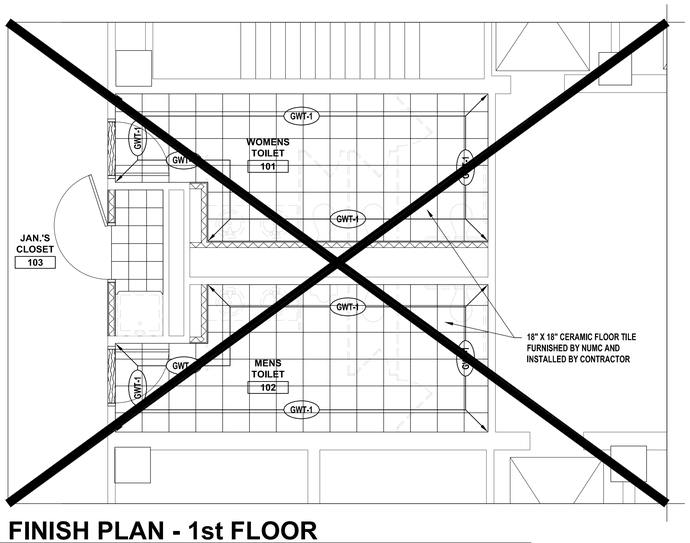

FINISH PLAN - 1st FLOOR

SCALE: 1/4" = 1'-0"

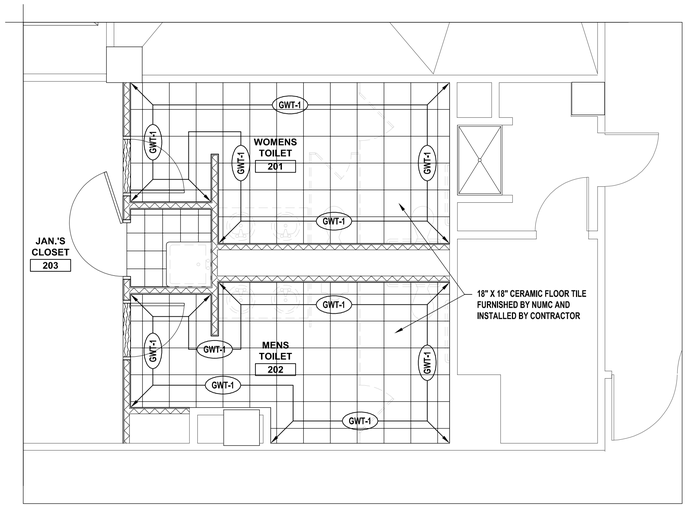

FINISH PLAN - 2nd FLOOR

SCALE: 1/4" = 1'-0"

FINISH SCHEDULE ABBREVIATION LIST

ACT	- ACOUSTICAL CEILING TILE
ADJ.	- ADJACENT
C.B.	- CONCRETE BLOCK
C.F.T.	- CERAMIC FLOOR TILE
CONC.	- CONCRETE
EX.	- EXISTING
EXPOS.	- EXPOSED
G.W.T.	- GLAZED WALL TILE
GYP.BD	- GYPSUM BOARD
P	- PAINT
P.H.	- PHYSICALLY HANDICAPPED
RCP	- REFLECTED CEILING PLAN
RT	- RUBBER TILE
RWB	- RUBBER WALL BASE
SS	- SOLID SURFACE
V.E.T.	- VINYL EPOXY TILE

FINISH SCHEDULE NOTES

NOTE 1: GYP. BD SOFFITS TO BE PAINTED

NOTE 2: ALL THRESHOLDS CHANGES OF LIKE MAT'L, (VET TO VET, ETC.) TO OCCUR BENEATH THE CENTERLINE OF DOOR. SEE THRESHOLD DETAILS FOR ADDITIONAL INFORMATION

NOTE 3: PAINT ALL STRUCTURE, EXPOSED PIPING, CONDUITS, DUCTS, MECH SYSTEMS, ETC. ABOVE FLAT BLACK

NOTE 4: WALL AND FLOOR TILE TO BE FURNISHED BY NUMC AND INSTALLED BY CONTRACTOR. SEE ELEVATION BELOW FOR TYPICAL TILE PATTERN

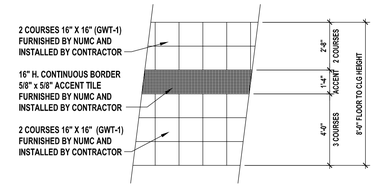

TYPICAL TILE PATTERN ELEVATION

SCALE: 1/4" = 1'-0"

FINISH SCHEDULE

ROOM NUMBER	AND TITLE	FLOOR	BASE	WALL TYPE NORTH	WALL TYPE SOUTH	WALL TYPE EAST	WALL TYPE WEST	WALL FINISH NORTH	WALL FINISH SOUTH	WALL FINISH EAST	WALL FINISH WEST	WAINSCOT TYPE	WAINSCOT HEIGHT	CEILING TYPE	CEILING HEIGHT	DOOR FINISH	DOOR JAMB/ANGLE	CASEWORK CABINET	CASEWORK COUNTER TOP	MISC.	REMARKS
201	WOMENS TOILET	C.F.T.	CERAMIC	EXIST.	GYP.BD	EXIST.	GYP.BD / EXIST.	G.W.T.	G.W.T.	G.W.T.	G.W.T.	-	-	A.C.T.	8'-0"	-	P	-	-	-	NOTE 1,4
202	MENS TOILET	C.F.T.	CERAMIC	EXIST.	EXIST.	EXIST.	GYP.BD / EXIST.	G.W.T.	G.W.T.	G.W.T.	G.W.T.	-	-	A.C.T.	8'-0"	-	P	-	-	-	NOTE 1,4
203	JANITOR'S CLOSET	V.E.T.	R.W.B.	EXIST.	EXIST.	EXIST.	GYP.BD	P	P	P	P	-	-	EXPOSED	-	-	P	-	-	-	NOTE 2,3

DOOR SCHEDULE

DOOR NUMBER		DOOR ELEV.	DOOR ACTION	DOOR MAT'L	DOOR OPEN'G SIZE WIDTH	DOOR OPEN'G SIZE HEIGHT	FRAME MAT'L	FRAME DETAIL MARK JAMB	FRAME DETAIL MARK HEAD	THRESHOLD	LOUVER/ UNDERCUT	CLOSER	HARDWARE TYPES	FIRE RATING	SMOKE/ DRAFT STOP	REMARKS
201	WOMENS TOILET	A	S/SWG	WOOD	3'-0"	7'-0"	H.M.	J-1	H-1	T-1	3/4" U.C.		CR	-		
202	MENS TOILET	A	S/SWG	WOOD	3'-0"	7'-0"	H.M.	J-1	H-1	T-1	3/4" U.C.		CR	-		
203	JAN.'S CLOSET	A	S/SWG	WOOD	3'-0"	7'-0"	H.M.	J-1	H-1	T-2	3/4" U.C.		CR	-		

HARDWARE TYPES

CR	CLASSROOM

DOOR LEGEND/ SYMBOLS LIST

INDICATES CLOSER AND/OR SMOKE/DRAFT STOP TO BE PROVIDED

1

HARDWARE SCHEDULE

Toilet Room Doors

Hinge, Full Mortise	TA2714	US26D	McKinney
Classroom Lock	9K-3-7-R-15C-STK-626	626	Best
Permanent Core	Compatible with Facility's Existing System	626	
Surface Closer	1601 BFH	EN	Norton
Door Stop	400 / 441CU	US26D	Rockwood
Silencer	608		Rockwood

Janitor's Closet Doors

Hinge, Full Mortise	TA2714	US26D	McKinney
Classroom Lock	9K-3-7-R-15C-STK-626	626	Best
Permanent Core	Compatible with Facility's Existing System	626	
Mop Plate	K1050 8" high BEV CSK	US32D	Rockwood
Door Stop	400 / 441CU	US26D	Rockwood
Silencer	608		Rockwood

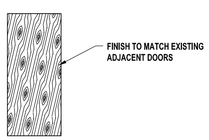

ELEV. 'A' FLUSH WOOD

TYPICAL INTERIOR DOOR ELEVATIONS

SCALE: 1/4" = 1'-0"

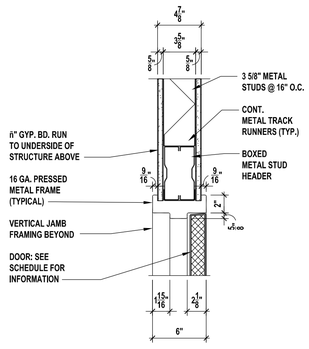

INTERIOR DOOR DETAILS

SCALE: 1 1/2" = 1'-0"

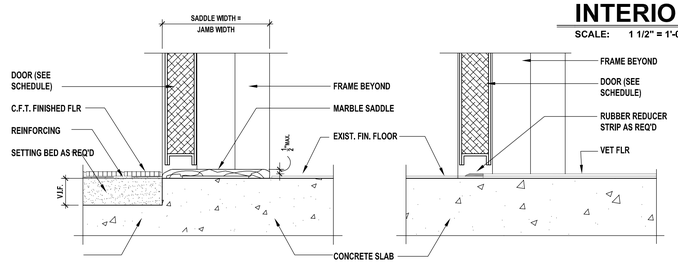

INTERIOR DOOR THRESHOLD DETAILS

SCALE: 3" = 1'-0"

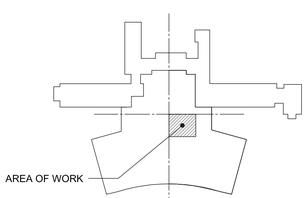

H2M architects + engineers
538 Broad Hollow Road, 4th Floor East
Melville, NY 11747
631.756.8000 • www.h2m.com

CONSULTANTS:
Lizardos
Mechanical & Electrical Engineering
200 Old Country Road · Mineola · NY 11501
516.484.1020 · Fax 516.484.0926
www.leapc.com

MARK	DATE	DESCRIPTION
1	07-20-21	ADDED HARDWARE SCHEDULE

"ALTERATION OF THIS DOCUMENT EXCEPT BY A LICENSED PROFESSIONAL IS ILLEGAL"

DESIGNED BY:	DRAWN BY:	CHECKED BY:	REVIEWED BY:
GL	GL	WL	

PROJECT No.:	DATE:	SCALE:
NUMC 1904	SEPT. 9, 2019	

CLIENT
NASSAU UNIVERSITY MEDICAL CENTER
NuHealth Together through life.
Nassau University Medical Center

2201 HEMPSTEAD TURNPIKE EAST MEADOW NY 11554

PROPOSED 1st and 2nd FLOOR TOILET RENOVATIONS

CONTRACT

STATUS

SHEET TITLE
FINISH PLAN, DOOR AND FINISH SCHEDULES AND DOOR DETAILS

DRAWING No.
A104

SHEET No. 4 OF 4

X:\NUMC\1904\Revit\Drawings\2019 Projects\NUMC 1904 1st, 2nd FT Toilets\NUMC1904-104.01 Door Finish.dwg Last Modified: Jul 23, 2021 - 3:14pm Plotted on: Jul 23, 2021 - 3:20pm By gdenne