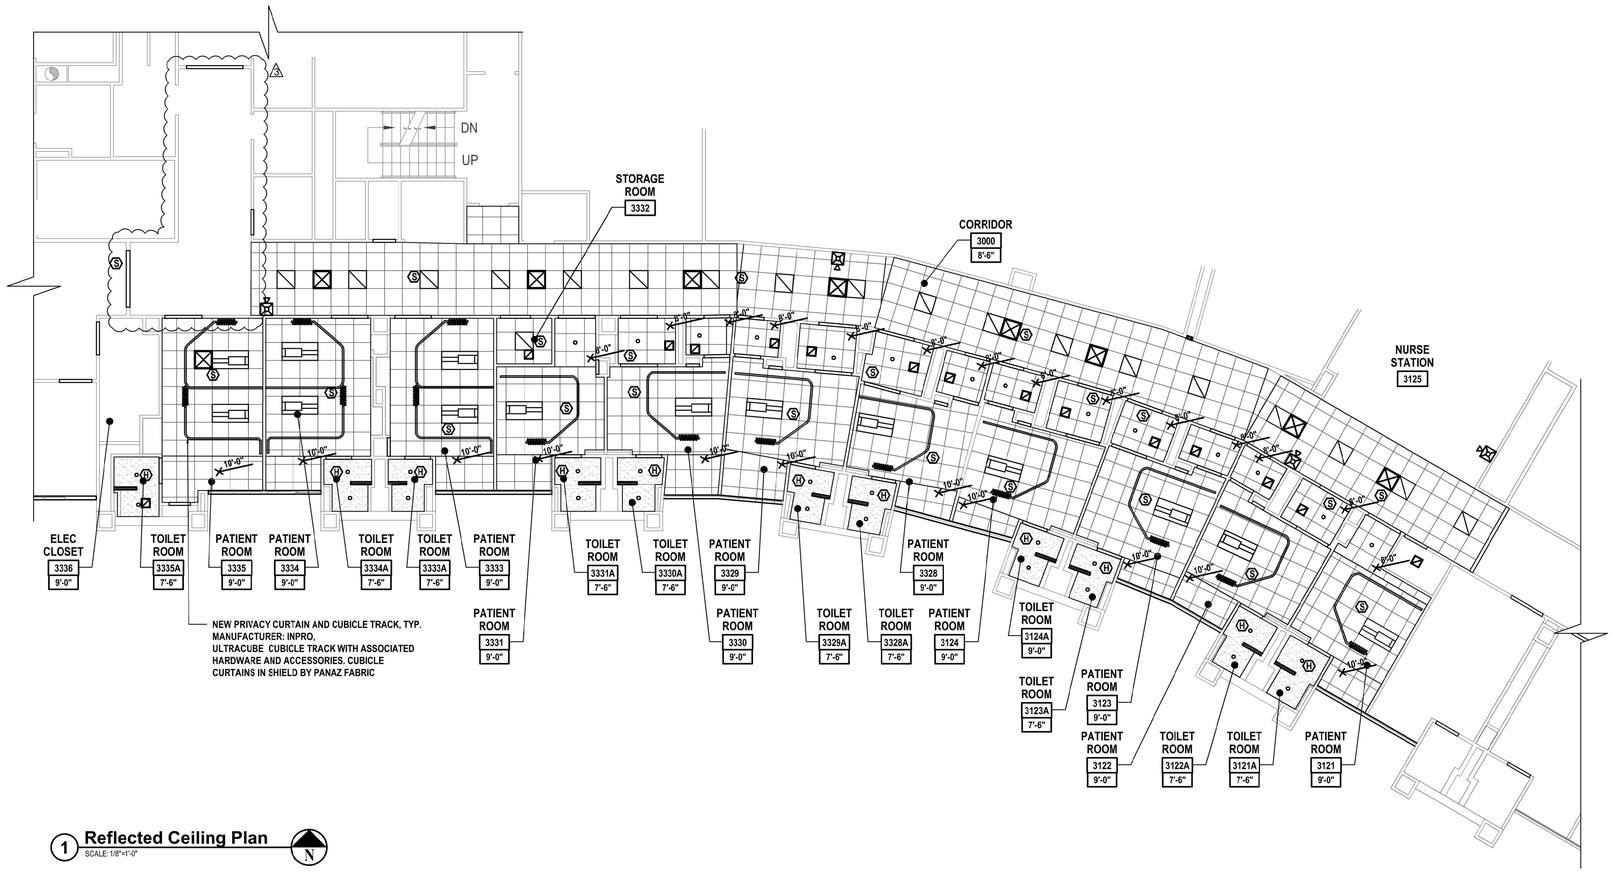


1 **Reflected Ceiling Plan**
SCALE: 1/8"=1'-0"

## REFLECTED CEILING PLAN NOTES

1. CONTRACT 'G' IS TO COORDINATE ALL THE WORK REQUIRED ON THIS DRAWING WITH ALL ARCHITECTURAL, MECHANICAL, ELECTRICAL AND PLUMBING DRAWINGS AND SPECIFICATIONS
2. THE CONTRACTOR SHALL COORDINATE GRID LAYOUT TO PROVIDE NO SLIVER PIECES LESS THAN 3". CEILING GRID IS SHOWN FOR DESIGN INTENT.

## LEGEND

| | |
|---|---|
| | INDICATES EXISTING WALL TO REMAIN |
| | INDICATES AREA OF NEW ACOUSTICAL CEILING PANEL SYSTEM - REFER TO ALTERNATE SCOPE NOTES |
| | INDICATES AREA OF NEW MOISTURE RESISTANT GYPSUM BOARD CEILING - REFER TO ALTENATE SCOPE NOTES |
| | 2 X 2 LED LIGHT FIXTURE- SEE 'E' DRAWINGS FOR ADDITIONAL INFORMATION |
| | 2 X 4 LED ARCHITECTURAL MULTI- FUNCTION MEDICAL LIGHT FIXTURE- SEE 'E' DRAWINGS FOR ADDITIONAL INFORMATION |
| | RECESSED DOWN LIGHT FIXTURE- SEE 'E' DRAWINGS FOR ADDITIONAL INFORMATION |
| | CEILING SUPPLY AIR DIFFUSER - SEE 'M' DRAWINGS FOR ADDITIONAL INFORMATION |
| | CEILING RETURN OR EXHAUST AIR REGISTER - SEE 'M' DRAWINGS FOR ADDITIONAL INFORMATION |
| S | CEILING MOUNTED SMOKE DETECTOR - SEE 'FA' DRAWINGS FOR ADDITIONAL INFORMATION |
| H | CEILING MOUNTED HEAT DETECTOR - SEE 'FA' DRAWINGS FOR ADDITIONAL INFORMATION |
| | EXISTING FIRE ALARM SYSTEM SPEAKER STROBE - SEE 'FA' DRAWINGS FOR ADDITIONAL INFORMATION |

## ALTERNATE SCOPE NOTES

ADD ALTERNATE 01 (A1)
BASE BID: NO SCOPE OF WORK

ALTERNATE: CONTRACT 'G' TO PROVIDE AND INSTALL CEILINGS AS SCHEDULED IN PATIENT ROOMS AND PATIENT TOILET ROOMS. SEE 'E' , 'M' AND 'FA' DRAWINGS FOR ADDITIONAL INFORMATION.

ADD ALTERNATE 02 (A1)
BASE BID: NO SCOPE OF WORK

ALTERNATE: CONTRACT 'G' TO PROVIDE AND INSTALL CEILINGS AS SCHEDULED IN CORRIDOR. SEE 'E' , 'M' AND 'FA' DRAWINGS FOR ADDITIONAL INFORMATION.

H2M architects + engineers
538 Broad Hollow Road, 4th Floor East
Melville, NY 11747
631.756.8000 • www.h2m.com

CONSULTANTS:
Exceeding Your Expectations
Lizardos
Mechanical & Electrical Engineering
200 Old Country Road · Mineola · NY 11501
516.484.1020 · Fax 516.484.0926
www.leapc.com

| MARK | DATE | DESCRIPTION |
|---|---|---|
| 1 | 06-25-21 | ISSUED FOR REVIEW |
| 2 | 07-29-21 | ISSUED FOR BID |
| 3 | 08-12-21 | ADDENDA 1 |

"ALTERATION OF THIS DOCUMENT EXCEPT BY A LICENSED PROFESSIONAL IS ILLEGAL"

| DESIGNED BY: | DRAWN BY: | CHECKED BY: | REVIEWED BY: |
|---|---|---|---|
| MEF | MEF | | |

| PROJECT No.: | DATE: | SCALE: |
|---|---|---|
| NUMC2102 | SEPT. 2021 | AS SHOWN |

CLIENT
**NASSAU UNIVERSITY MEDICAL CENTER**
NuHealth Together through life. Nassau University Medical Center

2201 HEMPSTEAD TURNPIKE
EAST MEADOW NY 11554

3RD FLOOR MATERNITY MODERNIZATION

CONTRACT
**CONTRACT G**
**GENERAL CONSTRUCTION**

STATUS
**BID SET**

SHEET TITLE
**PARTIAL 3RD FLOOR REFLECTED CEILING PLAN**

DRAWING No.
**A 121.00**

X:\NUMC (NuHealth) - C:\R2022\NUMC2102_Maternity Modernization\02-BIM-CAD\Consultant\A121.00 Reflected Ceiling Plan.dwg Last Modified: Aug 13, 2021 - 1:07pm Plotted on Sep 02, 2021 - 9:32am By mfenstermaker